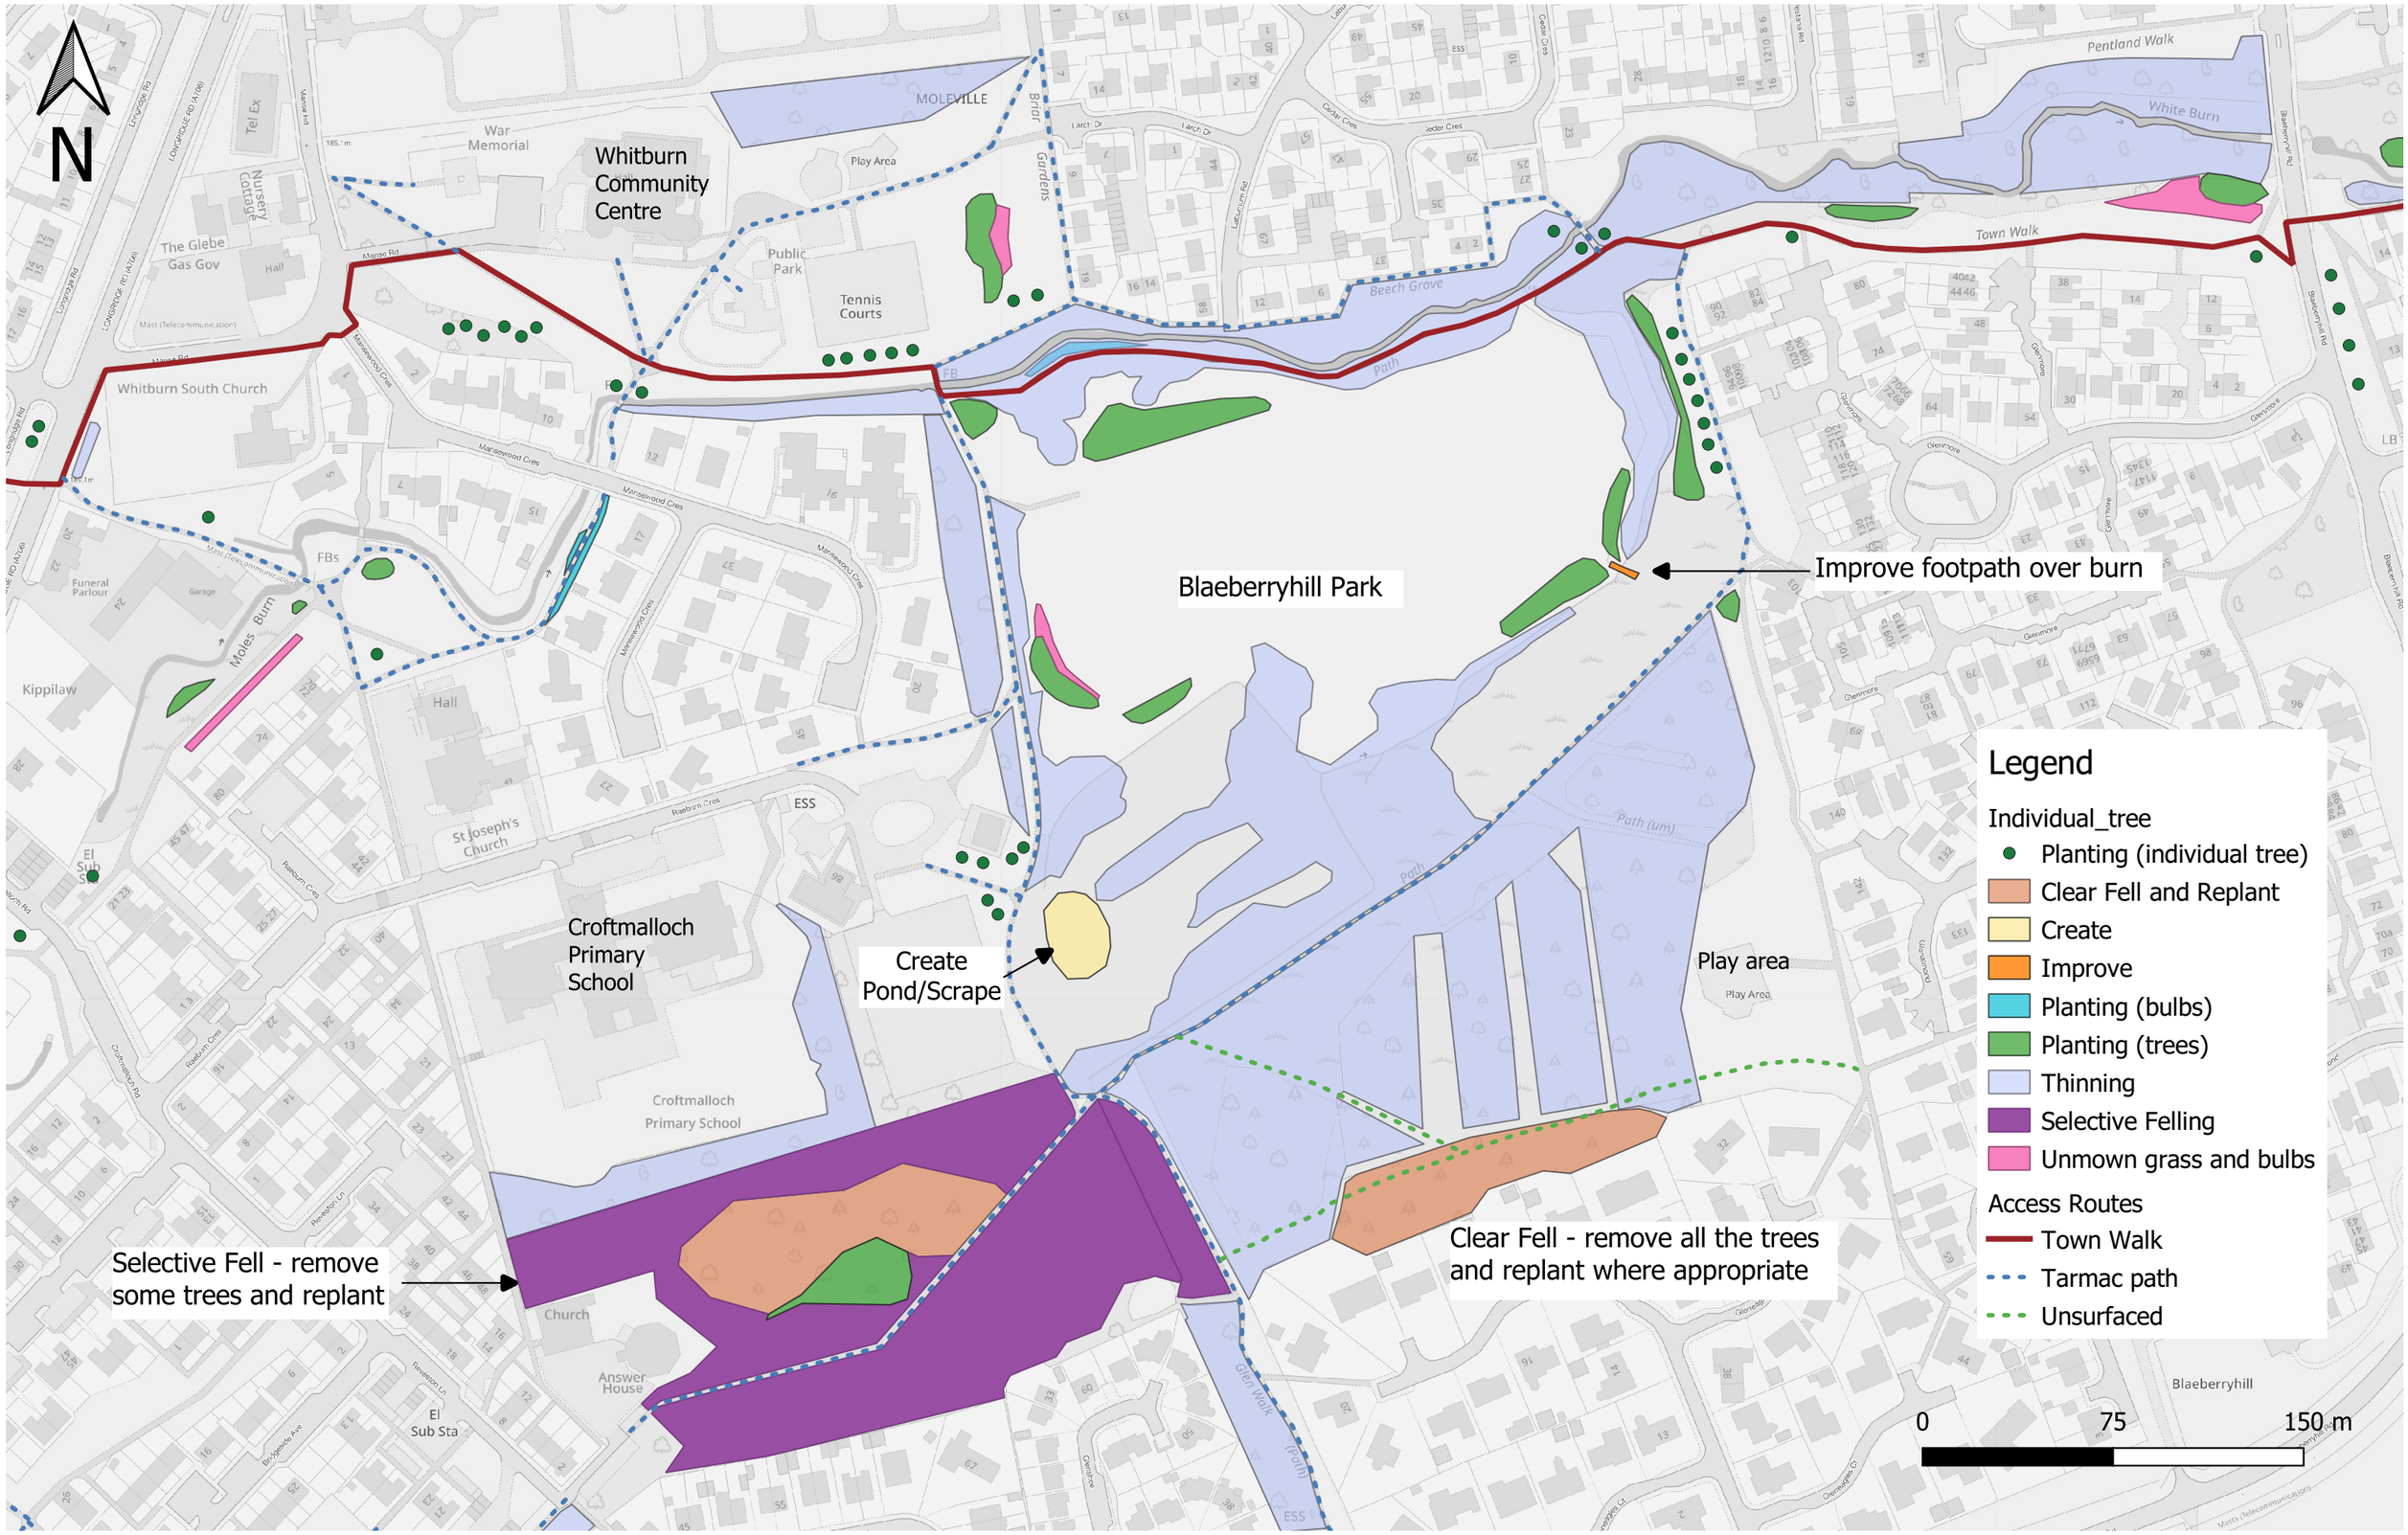

Whitburn Town Walk East - Proposals	Date - Feb 2024 Scale 1:2500	West Lothian Council	© Crown copyright and database rights 2024 OS 100037194. You are permitted to use this data solely to enable you to respond to, or interact with, the organisation that provided you with the data. You are not permitted to copy, sub-licence, distribute or sell any of this data to third parties in any form.